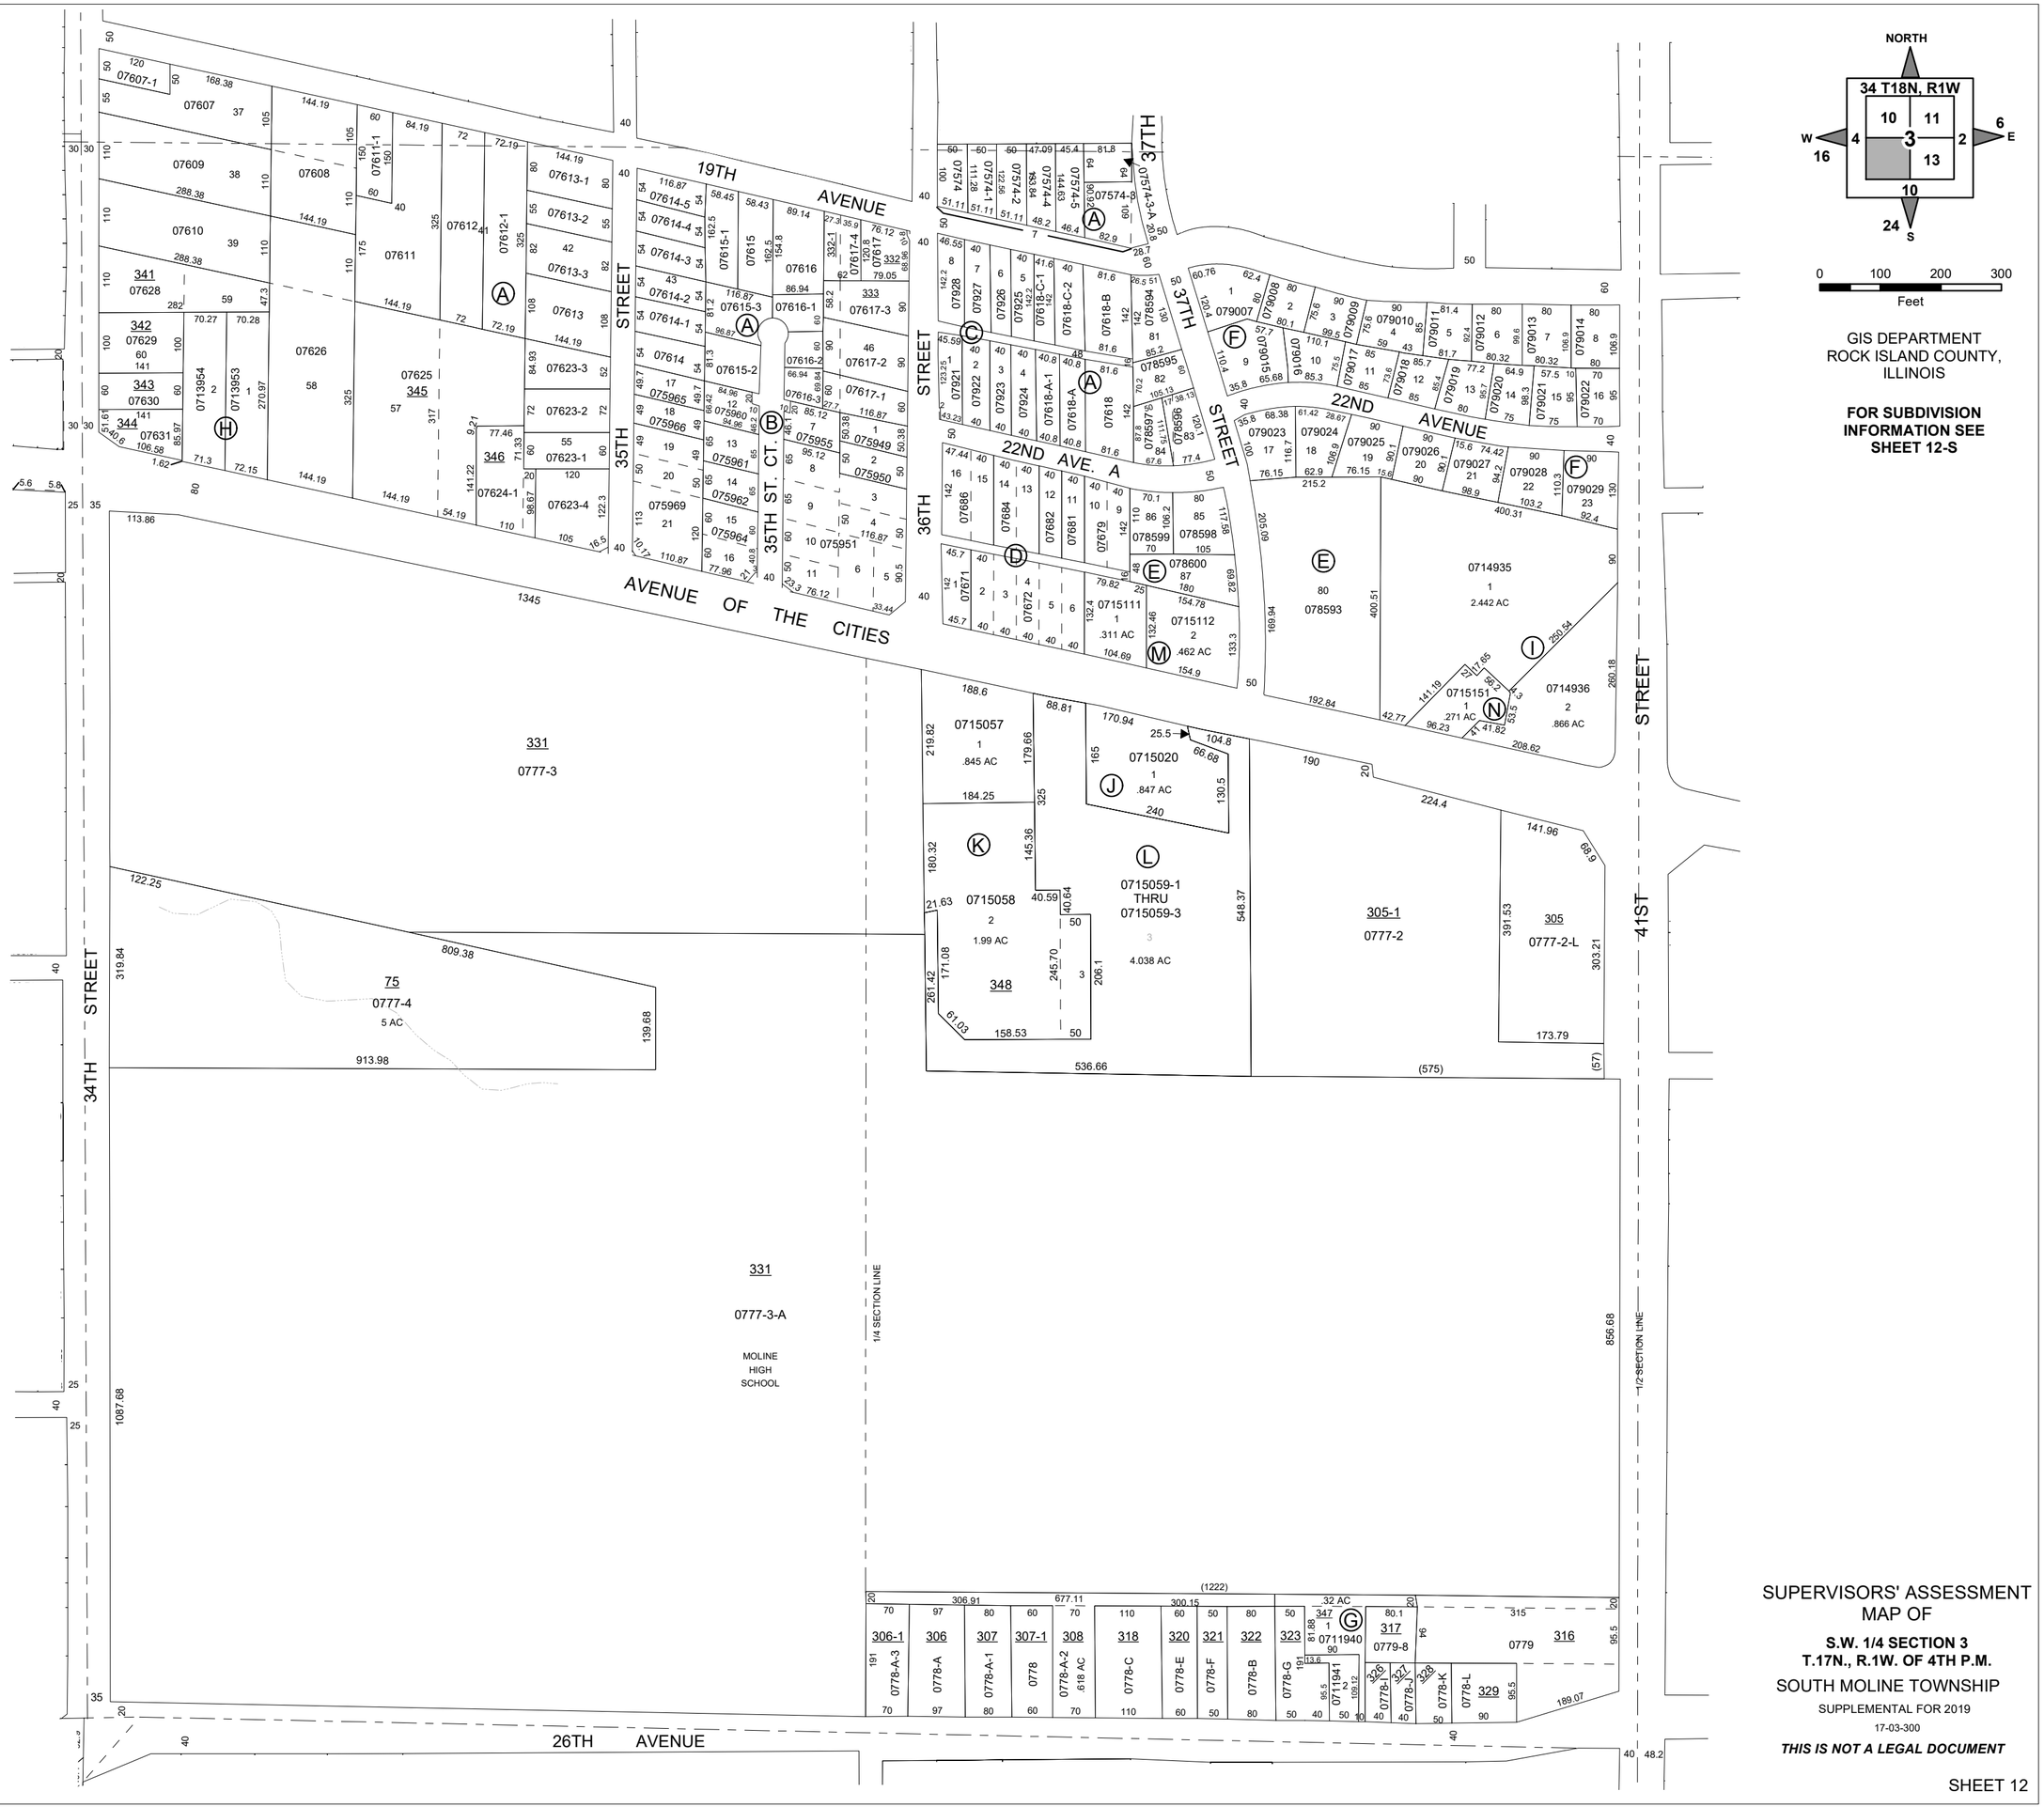
NORTH
34 T18N, R1W
10
11
6
W
4
3
2
E
16
13
10
24
S
0
100
200
300
Feet
GIS DEPARTMENT
ROCK ISLAND COUNTY,
ILLINOIS
FOR SUBDIVISION
INFORMATION SEE
SHEET 12-S
19TH AVENUE
35TH STREET
35TH ST. CT.
36TH STREET
37TH STREET
22ND AVENUE
22ND AVE. A
AVENUE OF THE CITIES
34TH STREET
41ST STREET
26TH AVENUE
1/4 SECTION LINE
1/2 SECTION LINE
331
0777-3
331
0777-3-A
MOLINE
HIGH
SCHOOL
75
0777-4
5 AC
348
305-1
0777-2
305
0777-2-L
SUPERVISORS' ASSESSMENT
MAP OF
S.W. 1/4 SECTION 3
T.17N., R.1W. OF 4TH P.M.
SOUTH MOLINE TOWNSHIP
SUPPLEMENTAL FOR 2019
17-03-300
THIS IS NOT A LEGAL DOCUMENT
SHEET 12